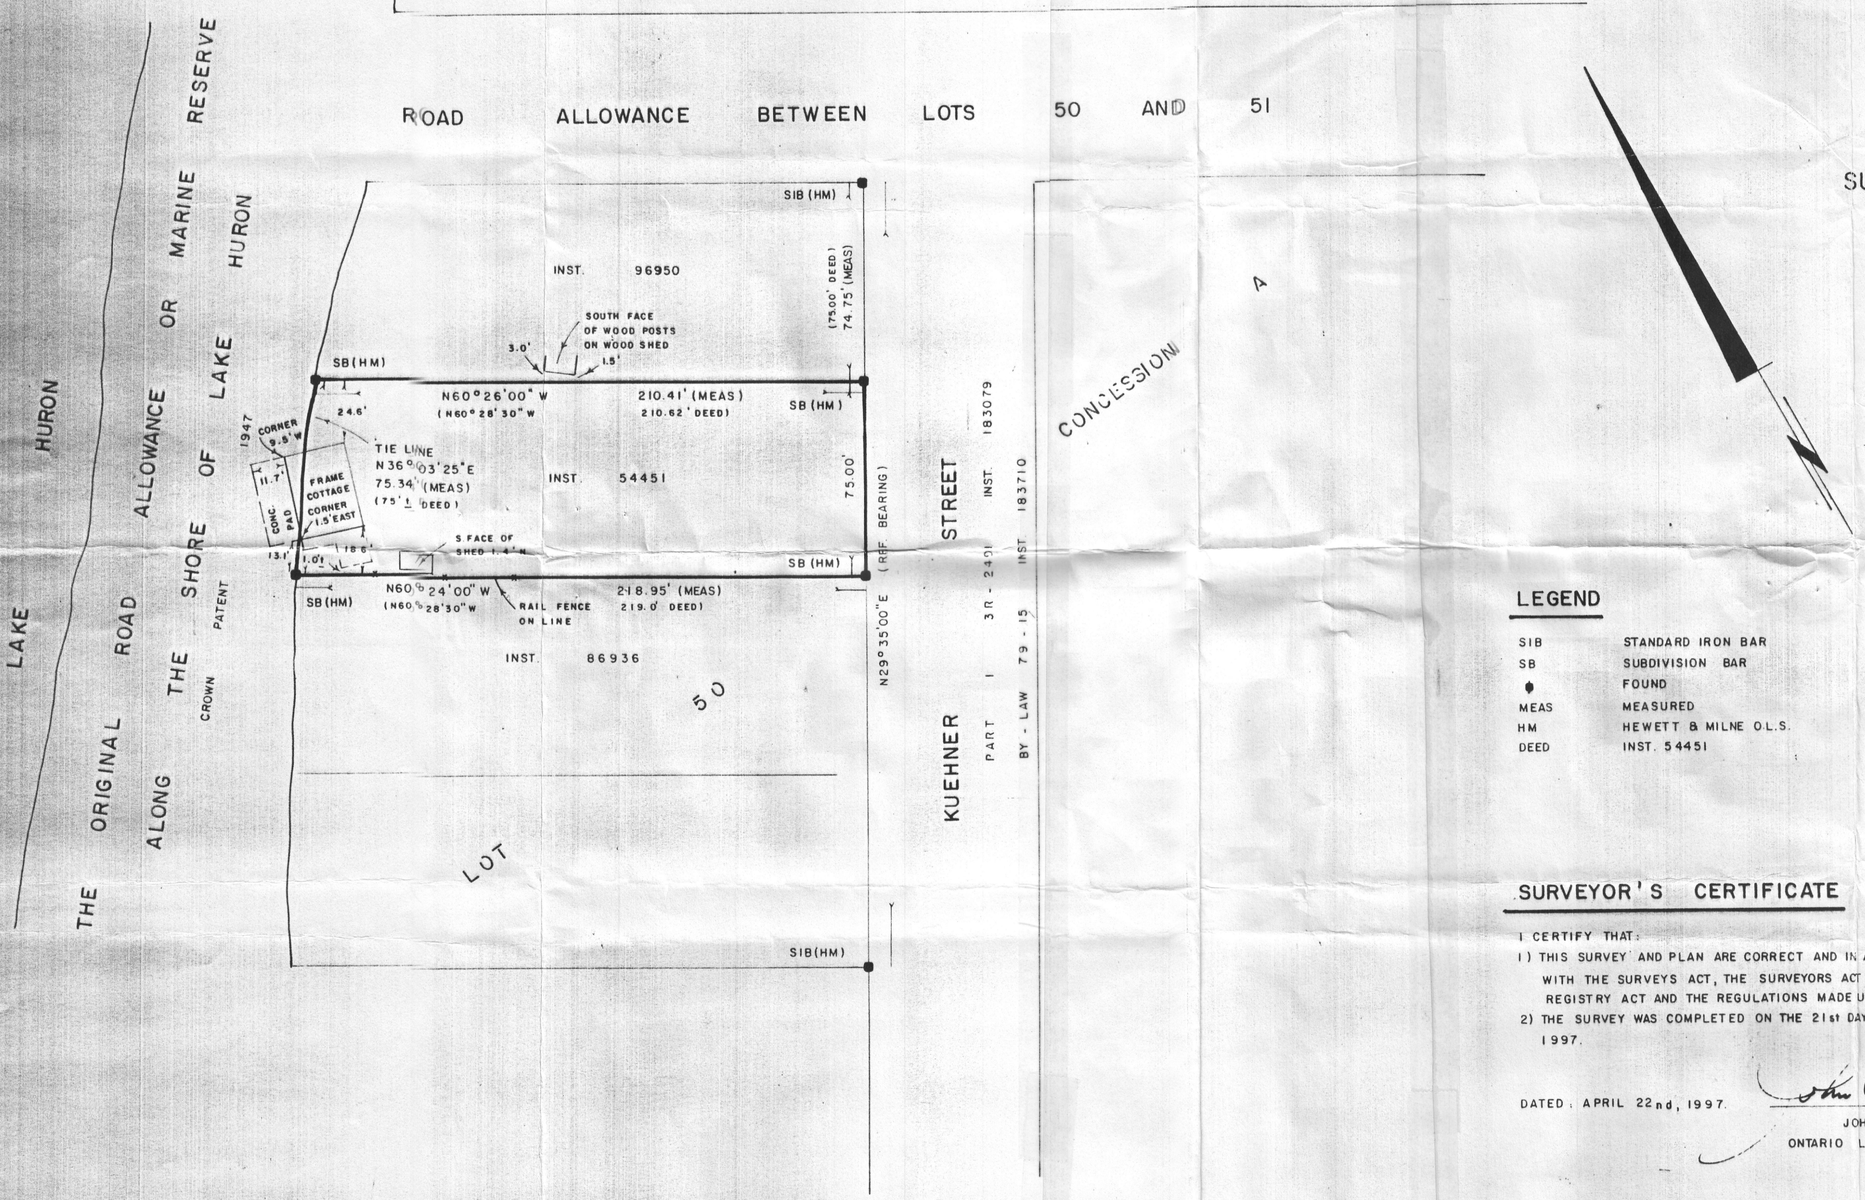

SURVEYOR'S REAL PROPERTY REPORT
PLAN OF SURVEY OF PART OF LOT 50 CONCESSION A TOWNSHIP OF KINCARDINE COUNTY OF BRUCE

SCALE 1" = 40'

1 9 9 7

JOHN C. WOOD O.L.S.

LEGEND

SIB	STANDARD IRON BAR
SB	SUBDIVISION BAR
●	FOUND
MEAS	MEASURED
HM	HEWETT & MILNE O.L.S.
DEED	INST. 54451

NOTES

BEARINGS HEREON ARE ASTRONOMIC AND ARE REFERRED TO THE WESTERLY LIMIT OF KUEHNER STREET BEING N29°35'00"E IN ACCORDANCE WITH PLAN 3R-2491.

SURVEYOR'S CERTIFICATE

I CERTIFY THAT:

1) THIS SURVEY AND PLAN ARE CORRECT AND IN ACCORDANCE WITH THE SURVEYS ACT, THE SURVEYORS ACT AND THE REGISTRY ACT AND THE REGULATIONS MADE UNDER THEM.
2) THE SURVEY WAS COMPLETED ON THE 21st DAY OF APRIL, 1997.

DATED: APRIL 22nd, 1997.

John C. Wood

JOHN C. WOOD
ONTARIO LAND SURVEYOR

ASSOCIATION OF ONTARIO LAND SURVEYORS
PLAN SUBMISSION FORM
1092830
THIS PLAN IS NOT VALID UNLESS IT IS AN EMBOSSED ORIGINAL COPY ISSUED BY THE SURVEYOR
In accordance with Regulation 1026, Section 29(3)

JOHN C. WOOD LTD.
ONTARIO LAND SURVEYOR

932 QUEEN STREET
KINCARDINE, ONT.

FILE NO. 974658